

CLASSIFICATION

CENTRAL INTELLIGENCE AGENCY

INFORMATION REPORT

REPORT

CD NO.

COUNTRY

East Germany

DATE DISTR. 21 March 1955

SUBJECT

Mildenstein Railroad Power Station

NO. OF PAGES 5

PLACE
ACQUIRED

25X1

NO. OF ENCLS.

(LISTED BELOW)

25X1

DATE OF
INFO.SUPPLEMENT TO
REPORT NO.

THIS IS UNEVALUATED INFORMATION

THIS DOCUMENT CONTAINS INFORMATION AFFECTING THE NATIONAL DEFENSE OF THE UNITED STATES. WITHIN THE MEANING OF U.S.C. 18, 793 AND 794, OF THE U. S. CODE, AS AMENDED, ITS TRANSMISSION OR REVELATION OF ITS CONTENTS TO AN UNAUTHORIZED PERSON IS PROHIBITED BY LAW. THE REPRODUCTION OF THIS DOCUMENT IS PROHIBITED.

A layout plan of the Mildenstein railroad power station, status of 7 November 1954 was obtained.

Comment. The Mildenstein power station was dismantled by the Soviets at the end of the war. In 1952 and 1953, the machinery of this installation was purchased back from the USSR. This machinery required thorough overhauling. Information on the reconstruction of the railroad power station which fires brown coal was transmitted previously. It is expected that a section of the installation will be put into operation in 1955. The power station will deliver the power required for the electrification of railroad lines in central Germany. For legend and layout sketch of the installation, see Annexes 1 and 2.

25X1

25X1

25X1

25X1

CLASSIFICATION

S-E-C-R-E-T

STATE	X	NAVY	X	NSRB		DISTRIBUTION	ORR	EV	X
ARMY	X	AIR	X	FBI					

SECRET

Annex 1

Legend

25X1

Layout of the Muldenstein Railroad Power Station.

- 1 - Muldenstein railroad stop
- 2 - Engine shed
- 3 - Cinder pit
- 4 - Storage of coal
- 5 - Dayrooms
- 6 - Pump station
- 7 - 6 KV switch plant for cooling water
- 8 - Boiler house
- 9 - Engine house
- 10 - 16 MVA transformers
- 11 - Kitchen
- 12 - Switch control station
- 13 - 6 KV switch plant for boiler feed water pump
- 14 - Oil dump
- 15 - Water tower
- 16 - Dwelling house
- 17 - 500 V open-air transformers
- 18 - Fire- fighting equipment
- 19 - Switch plant
- 20 - Administration building
- 21 - Transverter plant
- 22 - Temporary building
- 23 - Pump station
- 24 - Water purification


SECRET

S-E-C-R-E-T

Page 4

25X1

Annex 2

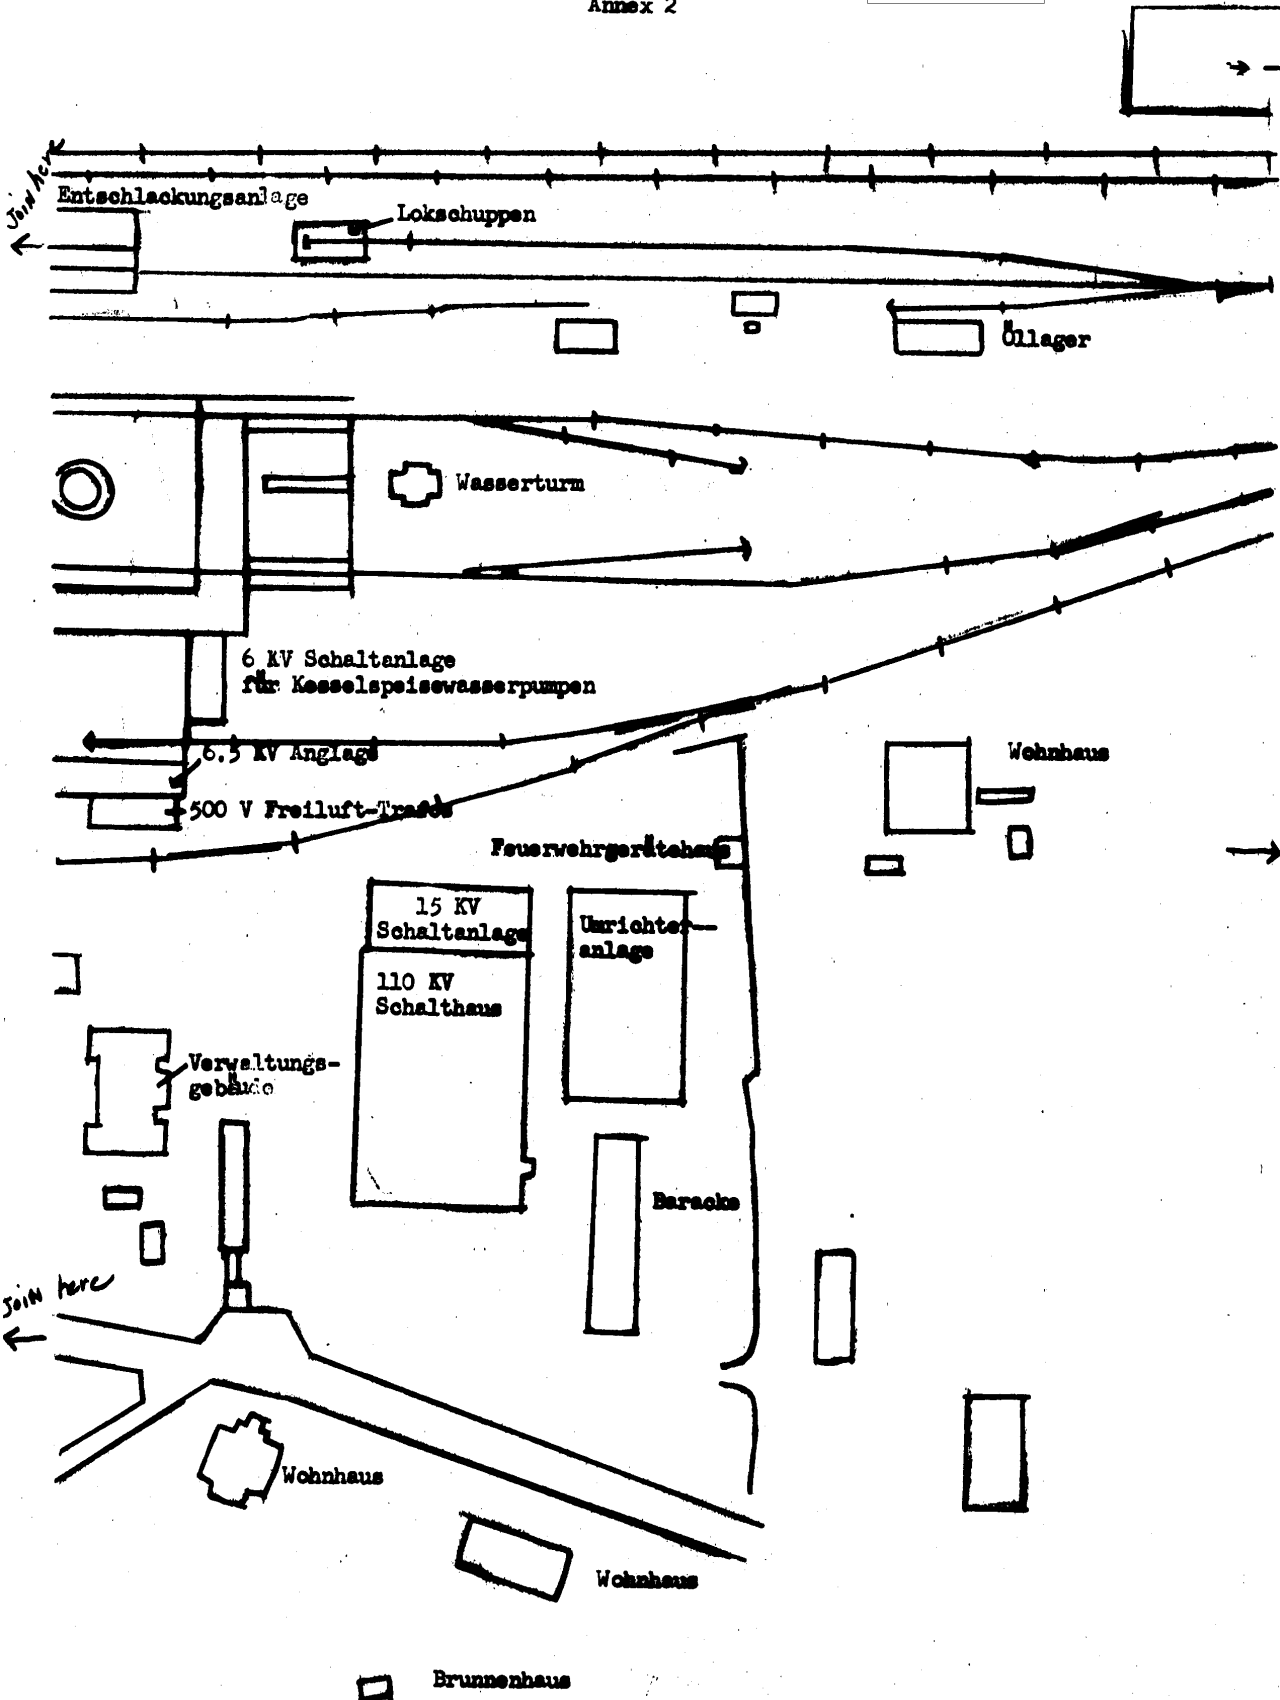

S-E-C-R-E-T




~~SECRET~~

Page 5

25X1

Annex 2

Haltepunkt Mildenstein

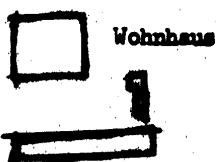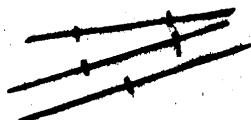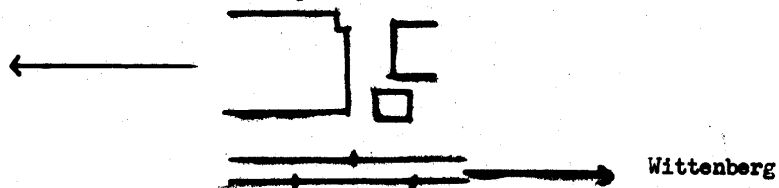

~~SECRET~~


S-E-C-R-E-T

Annex 2

Page 3

25X1

Kraftwerk Mildenstein
M 1:1000

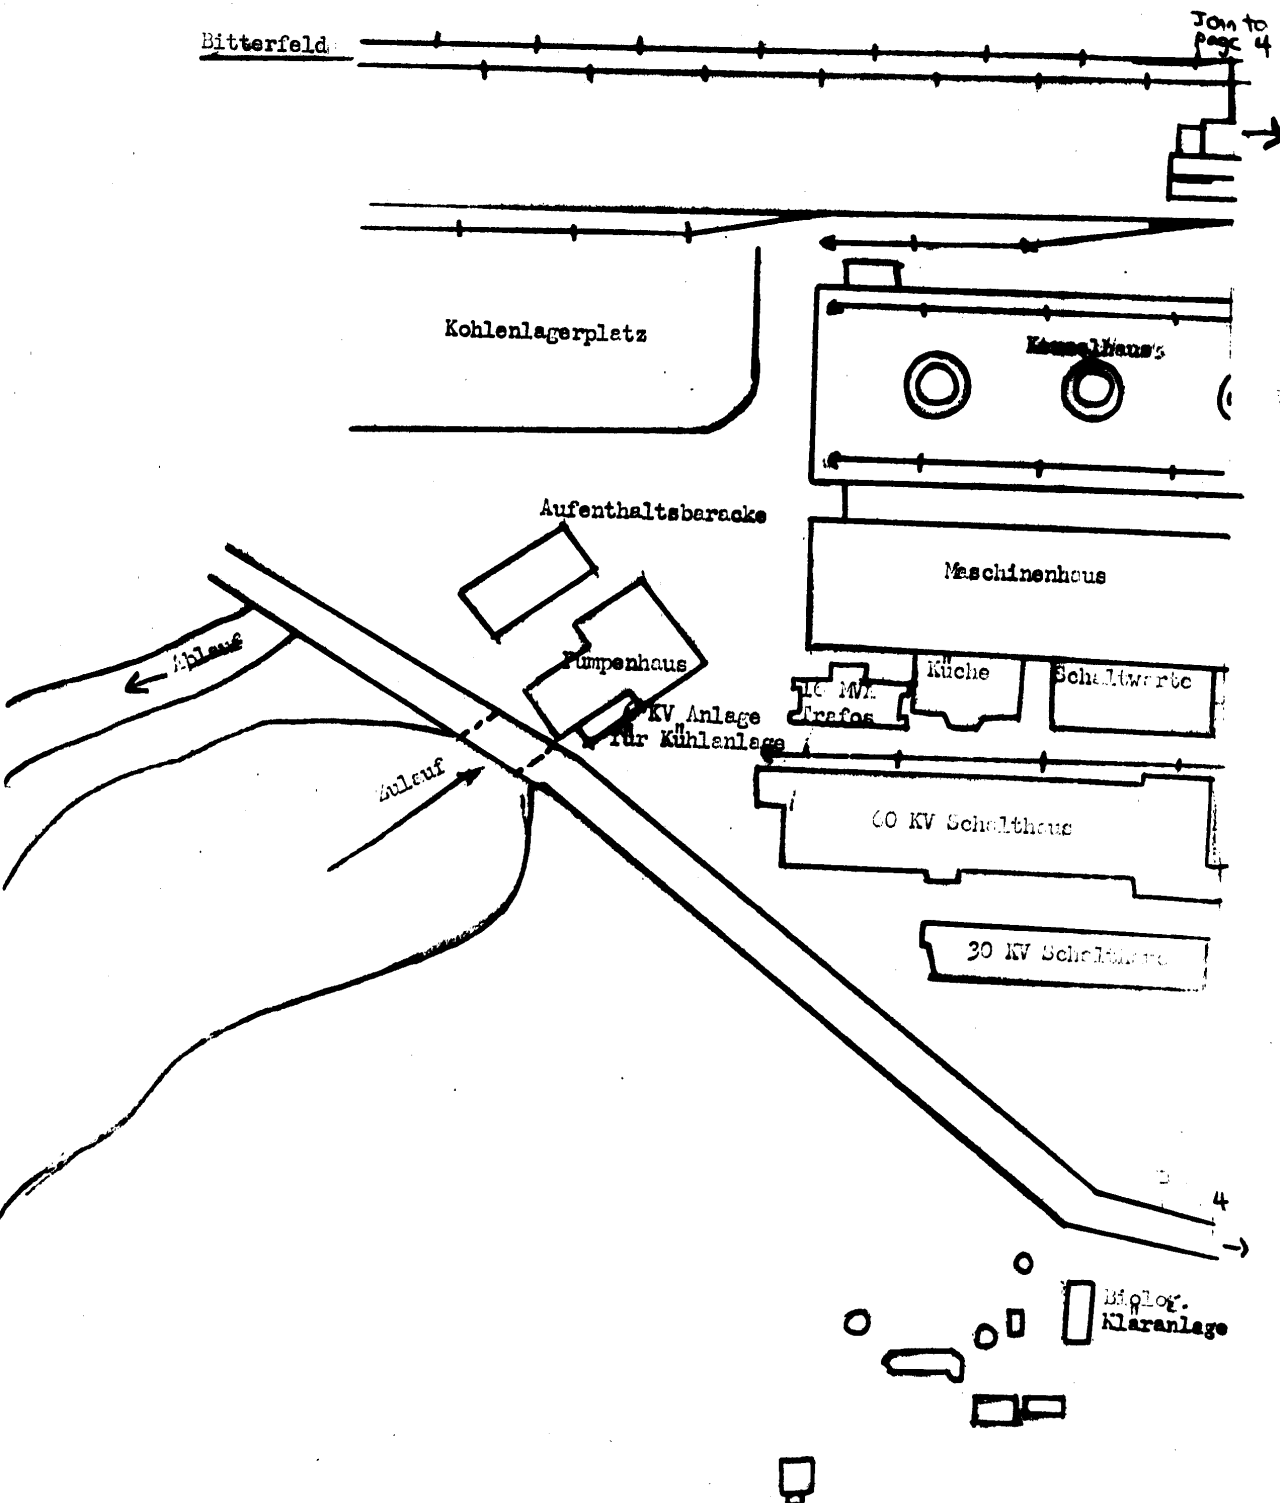

S-E-C-R-E-T

Page Denied